Appendix 3. 107A Ave. & West Elevation

SOUTH ELEVATION 107A Avenue

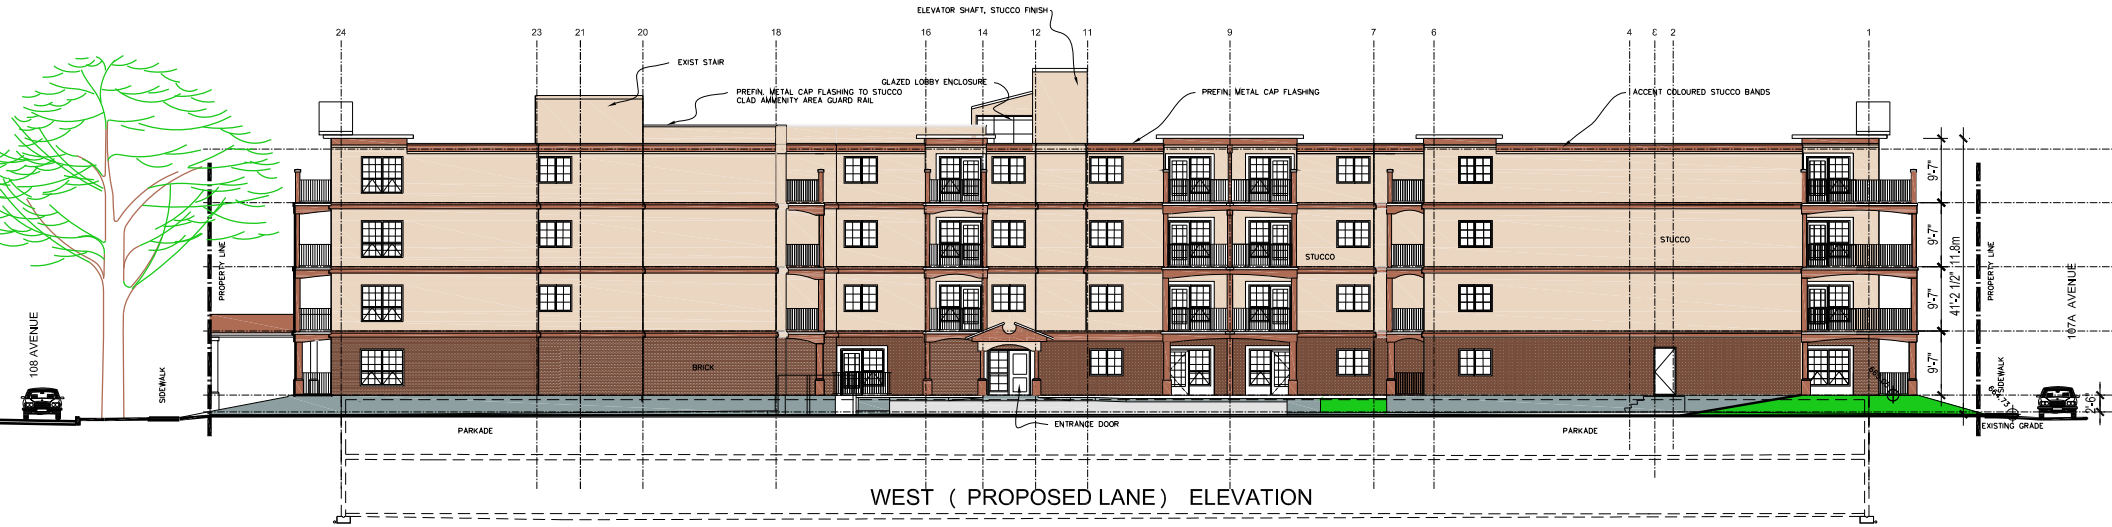

WEST (PROPOSED LANE) ELEVATION