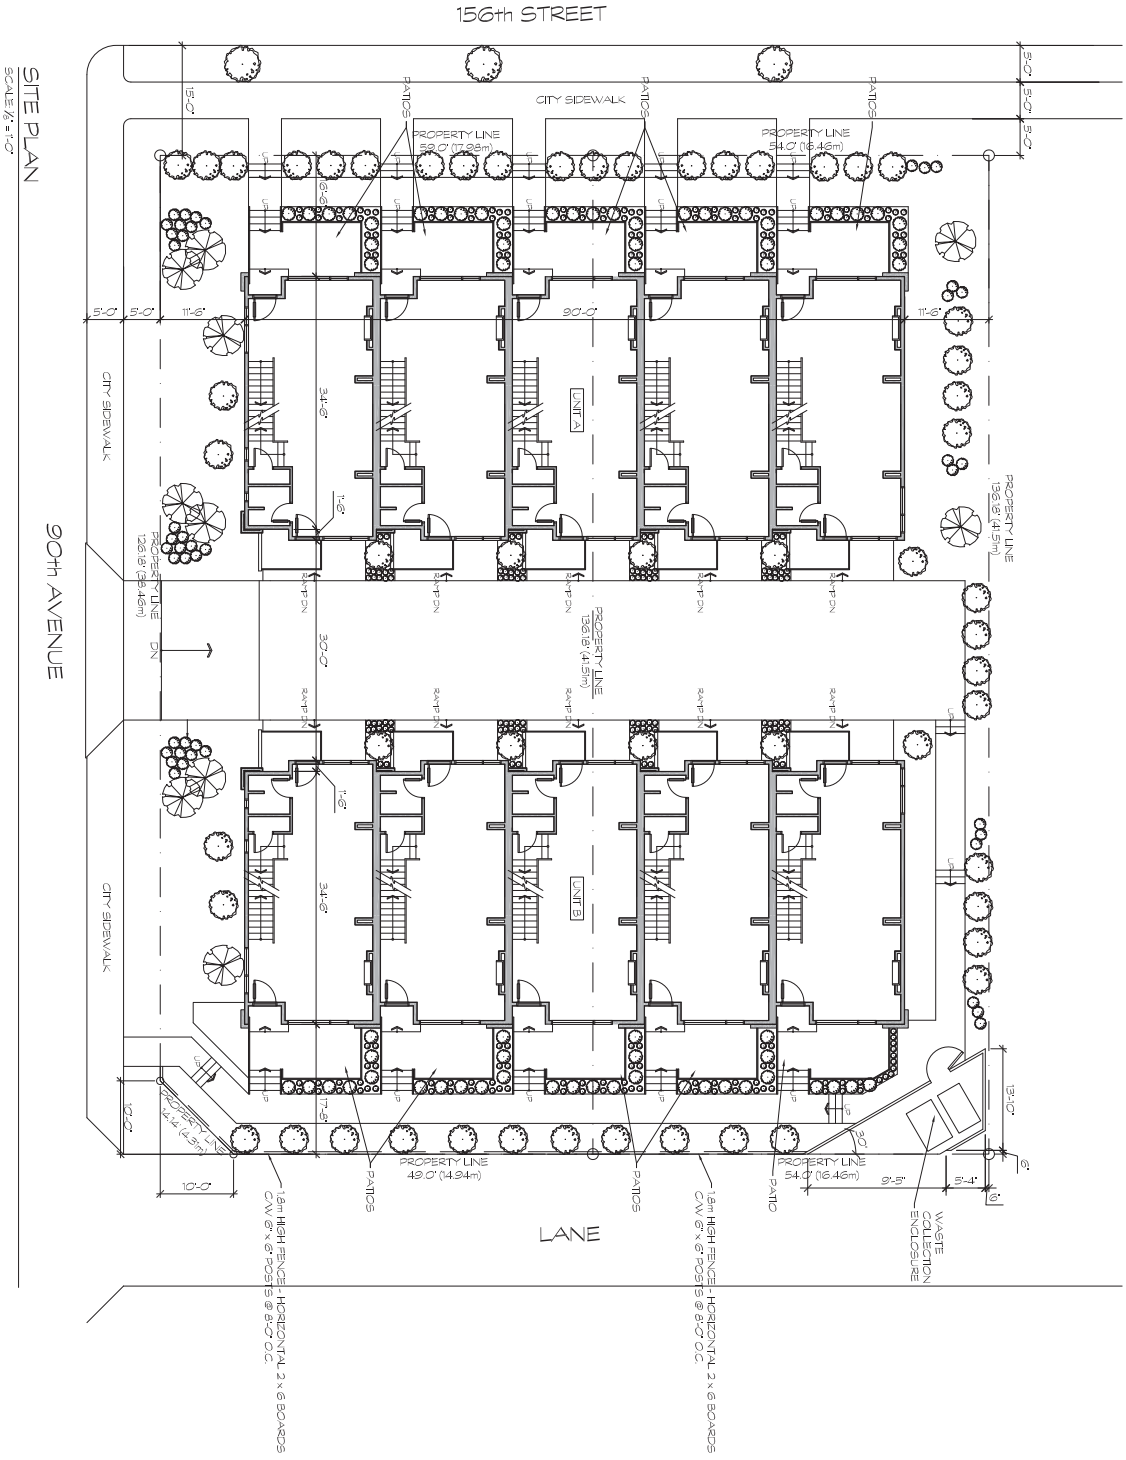

SITE PLAN
SCALE: 1/8" = 1'-0"

DRAWING NO.	SP1
TITLE:	SITE PLAN
SCALE:	1/8" = 1'-0"
DATE:	OCTOBER 23, 2015
NORTH ARROW:	
PROJECT:	PROPOSED ROW HOUSE PROJECT 156 STREET & 90 AVENUE EDMONTON, AB
REVISIONS:	
SEAL:	

TRI-STAD DESIGNS LTD.
DESIGN CONSULTANTS