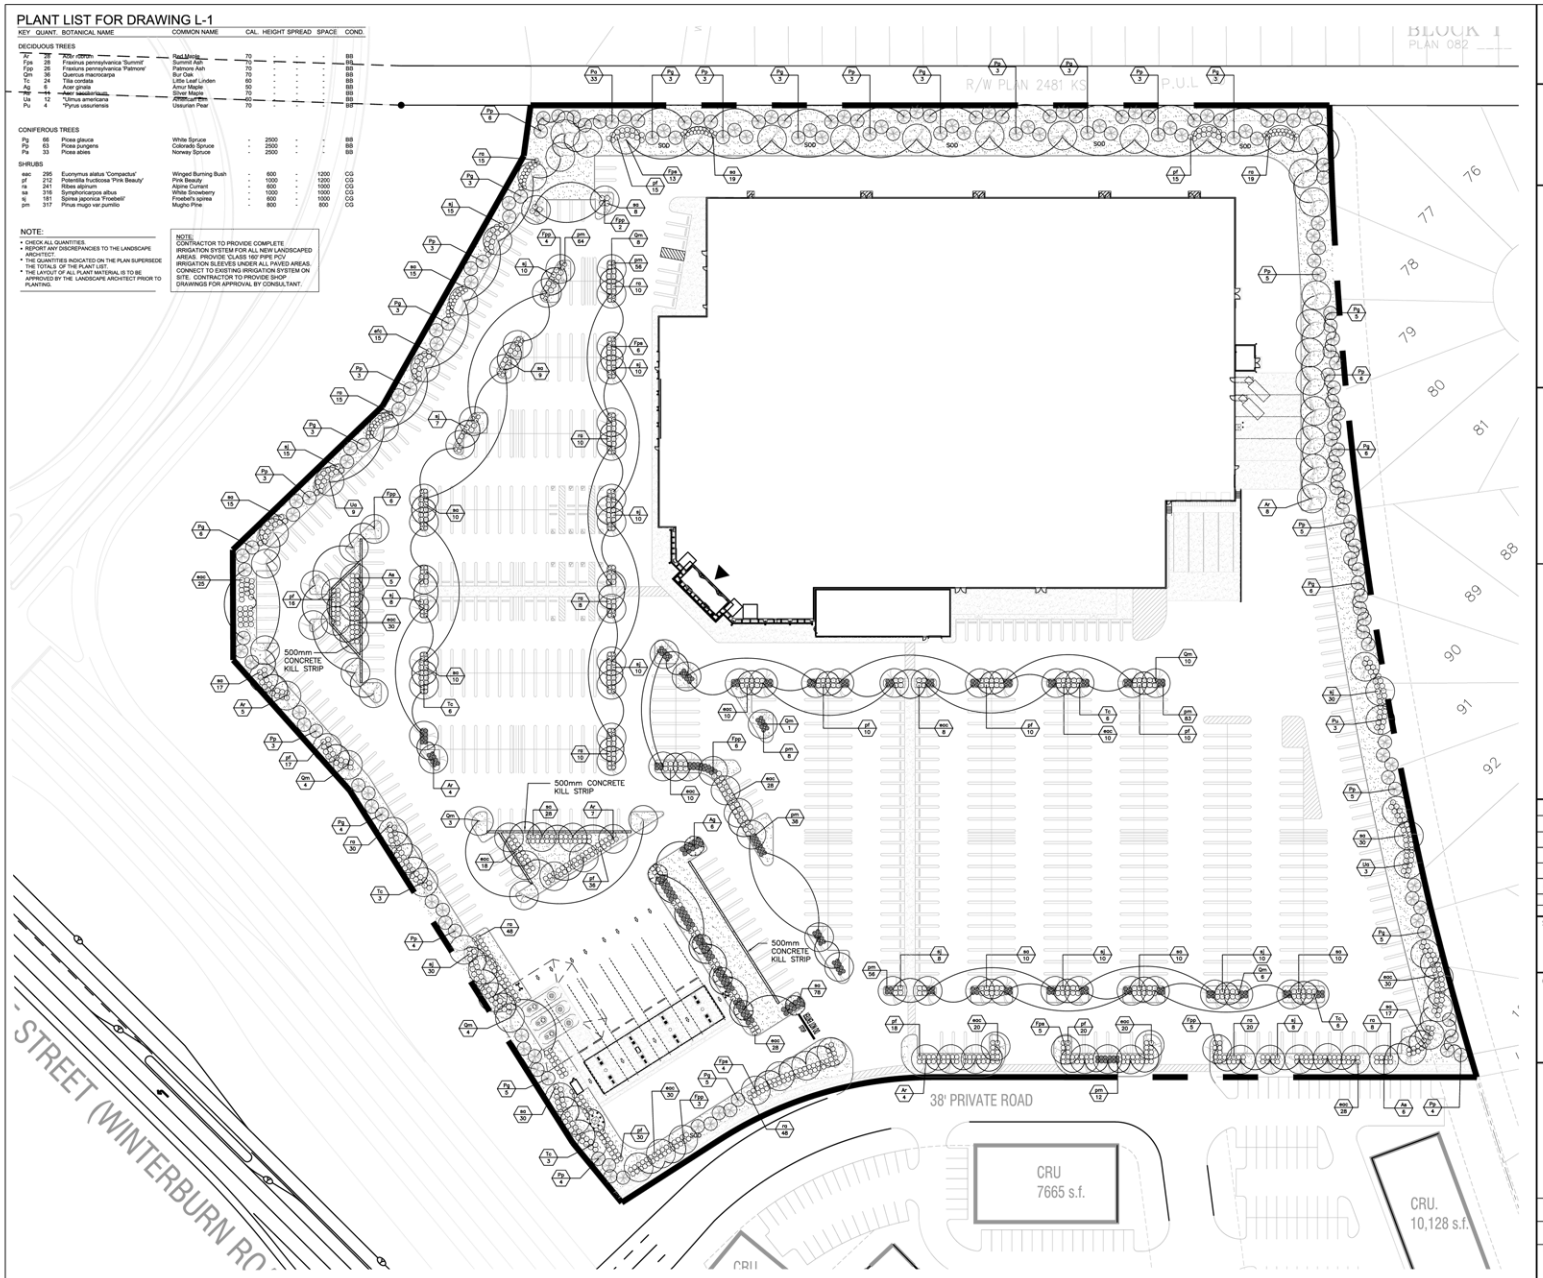

PLANT LIST FOR DRAWING L-1

KEY	QUANT.	BOTANICAL NAME	COMMON NAME	CAL.	HEIGHT	SPREAD	SPACE	COND.
DECIDUOUS TREES								
Ar	28	Acer rubrum	Red Maple	70	-	-	-	BB
Fps	28	Fraxinus pennsylvanica 'Summit'	Summit Ash	70	-	-	-	BB
Fpp	26	Fraxinus pennsylvanica 'Patmore'	Patmore Ash	70	-	-	-	BB
Qm	36	Quercus macrocarpa	Bur Oak	70	-	-	-	BB
Tc	24	Tilia cordata	Little Leaf Linden	60	-	-	-	BB
Ag	6	Acer ginala	Amur Maple	50	-	-	-	BB
Ag	14	Acer saccharinum	Silver Maple	70	-	-	-	BB
Ua	12	*Ulmus americana	American Elm	60	-	-	-	BB
Pu	4	*Pyrus ussuriensis	Ussurian Pear	70	-	-	-	BB
CONIFEROUS TREES								
Pg	66	Picea glauca	White Spruce	-	2500	-	-	BB
Pp	63	Picea pungens	Colorado Spruce	-	2500	-	-	BB
Pa	33	Picea abies	Norway Spruce	-	2500	-	-	BB
SHRUBS								
eac	295	Euonymus alatus 'Compactus'	Winged Burning Bush	-	600	-	1200	CG
pf	212	Potentilla fructiosa 'Pink Beauty'	Pink Beauty	-	1000	-	1200	CG
ra	241	Ribes alpinum	Alpine Current	-	600	-	1000	CG
sa	316	Symphoricarpos albus	White Snowberry	-	1000	-	1000	CG
sj	181	Spirea japonica 'Froebeli'	Froebel's spirea	-	600	-	1000	CG
pm	317	Pinus mugo var.pumilio	Mugho Pine	-	800	-	800	CG

NOTE:
- CHECK ALL QUANTITIES.
- REPORT ANY DISCREPANCIES TO THE LANDSCAPE ARCHITECT.
- THE QUANTITIES INDICATED ON THE PLAN SUPERSEDE THE TOTALS OF THE PLANT LIST.
- THE LAYOUT OF ALL PLANT MATERIAL IS TO BE APPROVED BY THE LANDSCAPE ARCHITECT PRIOR TO PLANTING.

NOTE:
CONTRACTOR TO PROVIDE COMPLETE IRRIGATION SYSTEM FOR ALL NEW LANDSCAPED AREAS. PROVIDE 'CLASS 160' PIPE PCV IRRIGATION SLEEVES UNDER ALL PAVED AREAS. CONNECT TO EXISTING IRRIGATION SYSTEM ON SITE. CONTRACTOR TO PROVIDE SHOP DRAWINGS FOR APPROVAL BY CONSULTANT.

KEY PLAN

NTS

PROJECT DATA

PROJECT ADDRESS:	WINTERBURN ROAD & WHITEMUD DRIVE EDMONTON, ALBERTA
COSTCO SITE AREA:	64,740.0m² (6.47ha) / 696,855ft² (16.00 ac)
ZONING:	REZONING TO DC2 - DIRECT CONTROL ZONE
JURISDICTION:	CITY OF EDMONTON
BOUNDARY INFORMATION:	THIS DRAWING IS BASED ON AN E-FILE FROM IBI GROUP RECEIVED FEBRUARY 2, 2010

LEGEND

- PROPOSED DECIDUOUS TREE
- PROPOSED CONIFEROUS TREE
- PROPOSED SHRUBS
- PROPOSED SOD

No.	REVISIONS	BY	DATE	APPR.
–	–	–	–	–
–	–	–	–	–
–	–	–	–	–
2.	ISSUED FOR ZONING	LSN	FEB.15.2011	LSN
1.	ISSUED FOR DEVELOPEMENT PERMIT	LSN	JAN.11.2011	LSN

ISSUED FOR APPROVAL, NOT FOR CONSTRUCTION
ALL PREVIOUS ISSUES OF THIS DRAWING ARE SUPERSEDED

SHEET TITLE
LANDSCAPE PLAN

CONSULTANT
MMM GROUP

NORTH

DESIGNED	DRAWN	CHECKED
MR	MR	LSN

SCALE	DATE
1:450	DECEMBER 17, 2010

PROJECT NUMBER	DWG. NUMBER
10.08084.002.P02	L-1

FILENAME: J:\JOBS\LANDSCAPE\BY PROJECT\Costco Wholesale\10-08084-001-LA1 Costco Edmonton Aldritt\Drawings\CAD\L-1 AND LD-1 revised.dwg
PLOTDATE: Feb 15, 2011 - 6:00pm

10/11

Appendix '2'