APPENDIX I

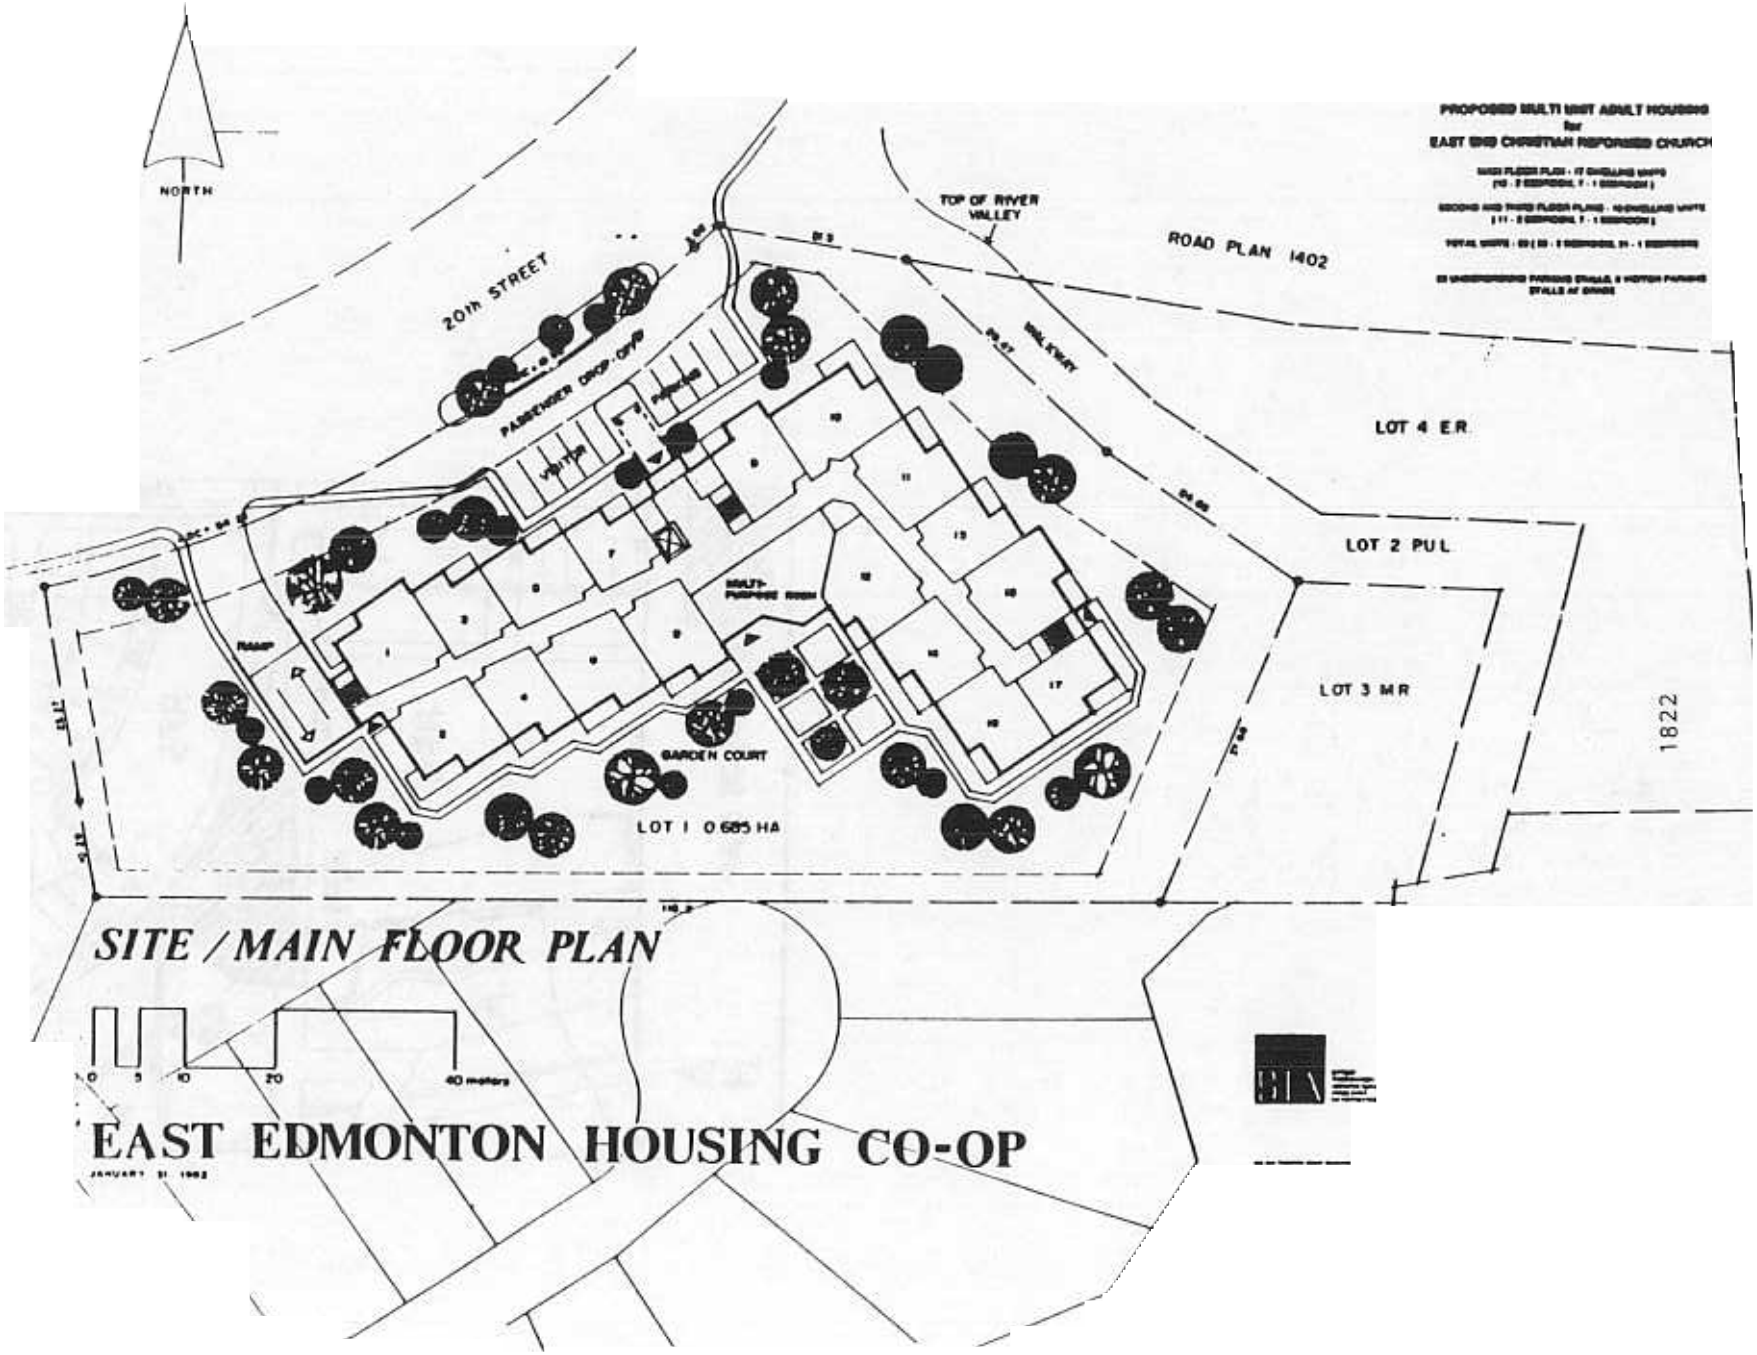
NORTH
20th STREET
TOP OF RIVER VALLEY
ROAD PLAN 1402
PROPOSED MULTI UNIT ADULT HOUSING
for
EAST END CHRISTIAN REFORMED CHURCH
PASSENGER DROP-OFF
VISITOR
MULTI-PURPOSE ROOM
RAMP
GARDEN COURT
LOT 1 0.685 HA
LOT 4 E.R.
LOT 2 PUL
LOT 3 M.R.
1822
SITE / MAIN FLOOR PLAN
0 5 10 20 40 metres
EAST EDMONTON HOUSING CO-OP